This is one of the CEC Growth Assets plans referred to in Schedule 8 of the foregoing Growth Accelerator Model Agreement among the City of Edinburgh Council, St James Edinburgh Limited, Cetza Trustees 3 Limited and Cetza Trustees 4 Limited dated 21 JUNE 2016

CEC

ST

CJ

CA

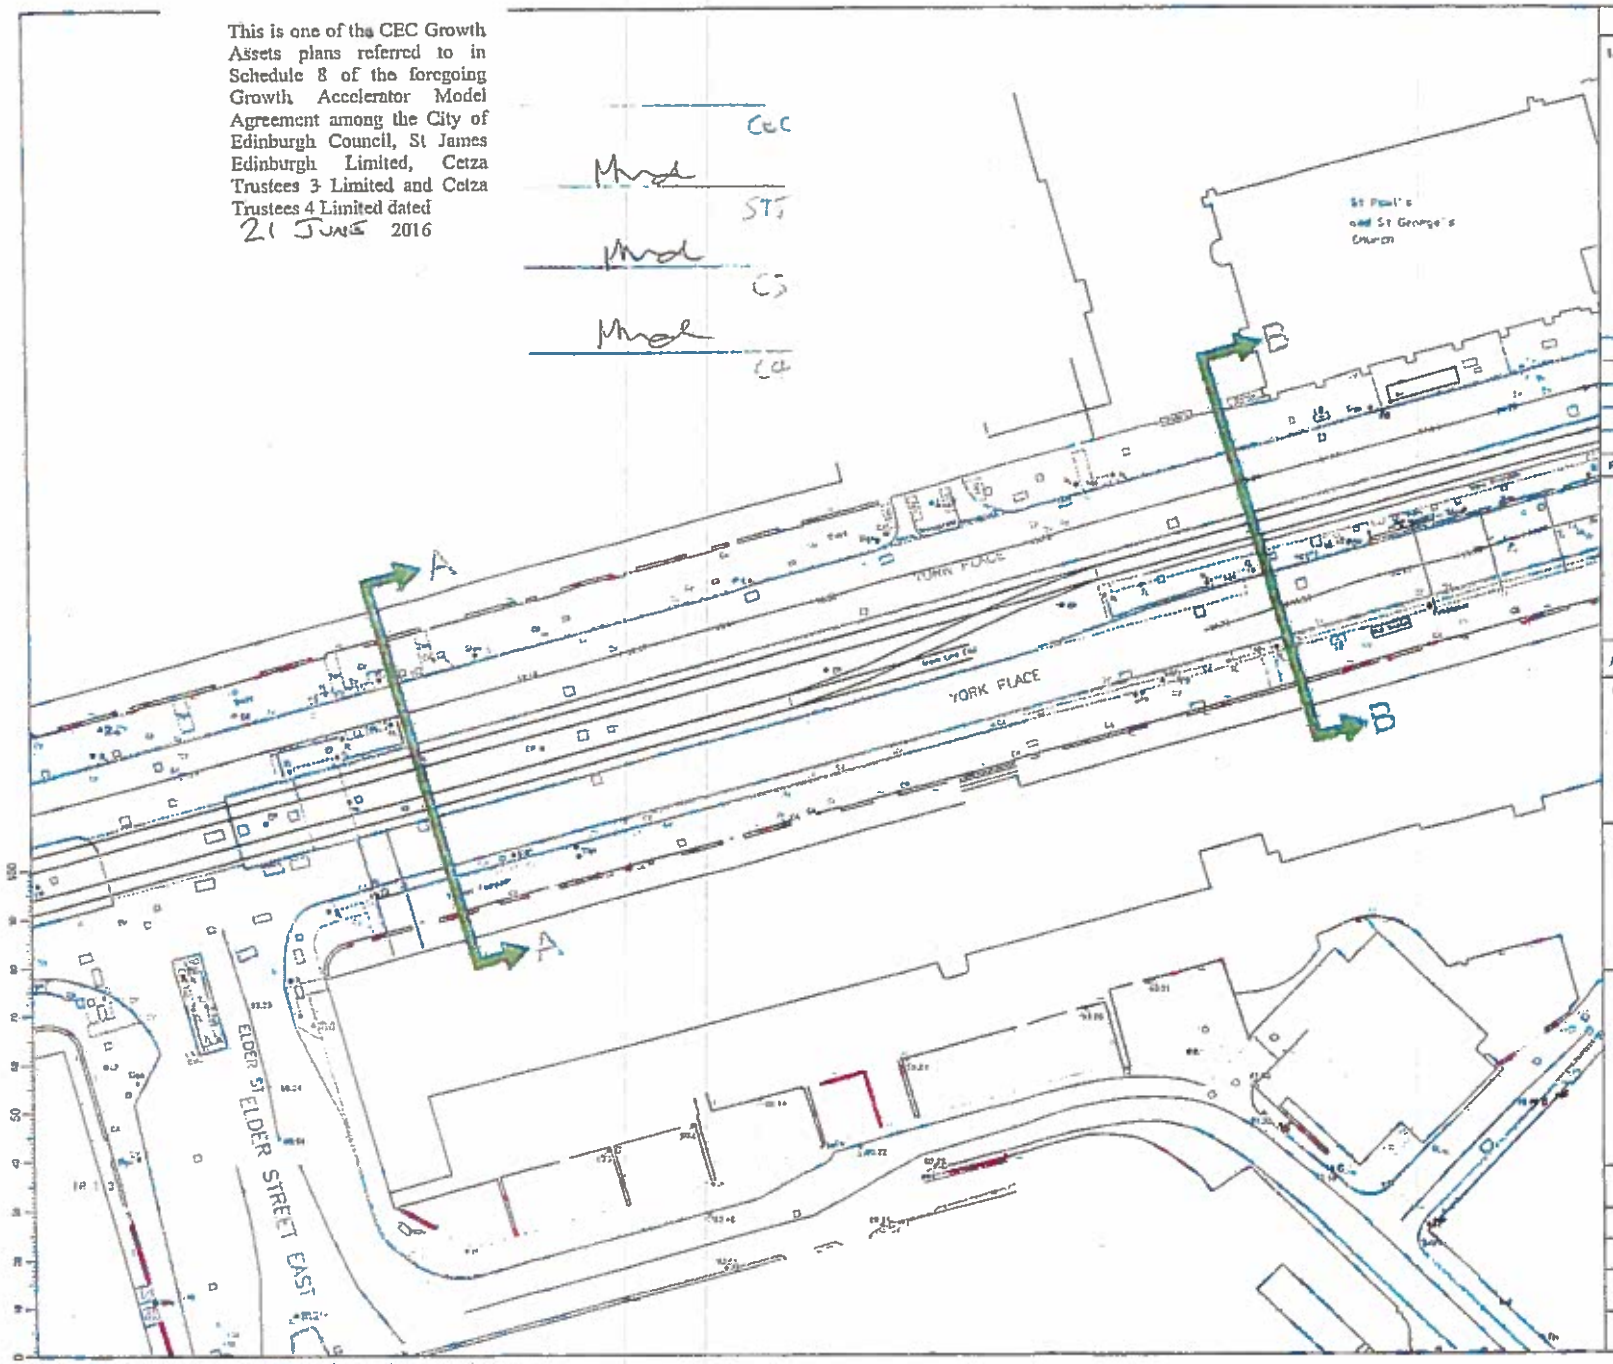

NOTES

1.

REV	AMENDMENTS	BY	CHKD	APPD	DATE

Grontmij
2nd Floor
Spectrum House
2 Powderhall Road
Edinburgh
EH7 4GB
Tel: +44 (0)131 550 6300
Fax: +44 (0)131 550 6499
www.grontmij.co.uk

Aberdeen, Bristol, Edinburgh, Glasgow, Leeds, London, Manchester, Newcastle, Peterborough, Sheffield, Wrexham

CLIENT
TIAA Henderson

PROJECT
Edinburgh St James

TITLE
Cross Section Locations

STATUS
FOR INFORMATION

DRAWN	CHECKED	APPROVED
CG	GK	NH
DATE 01/05/15	DATE 01/05/15	DATE 01/05/15

SCALE 1:250

ORIGINAL DRAWING SIZE 297 x 420 - A3

DRAWING No 115758_013_003

REV. 0

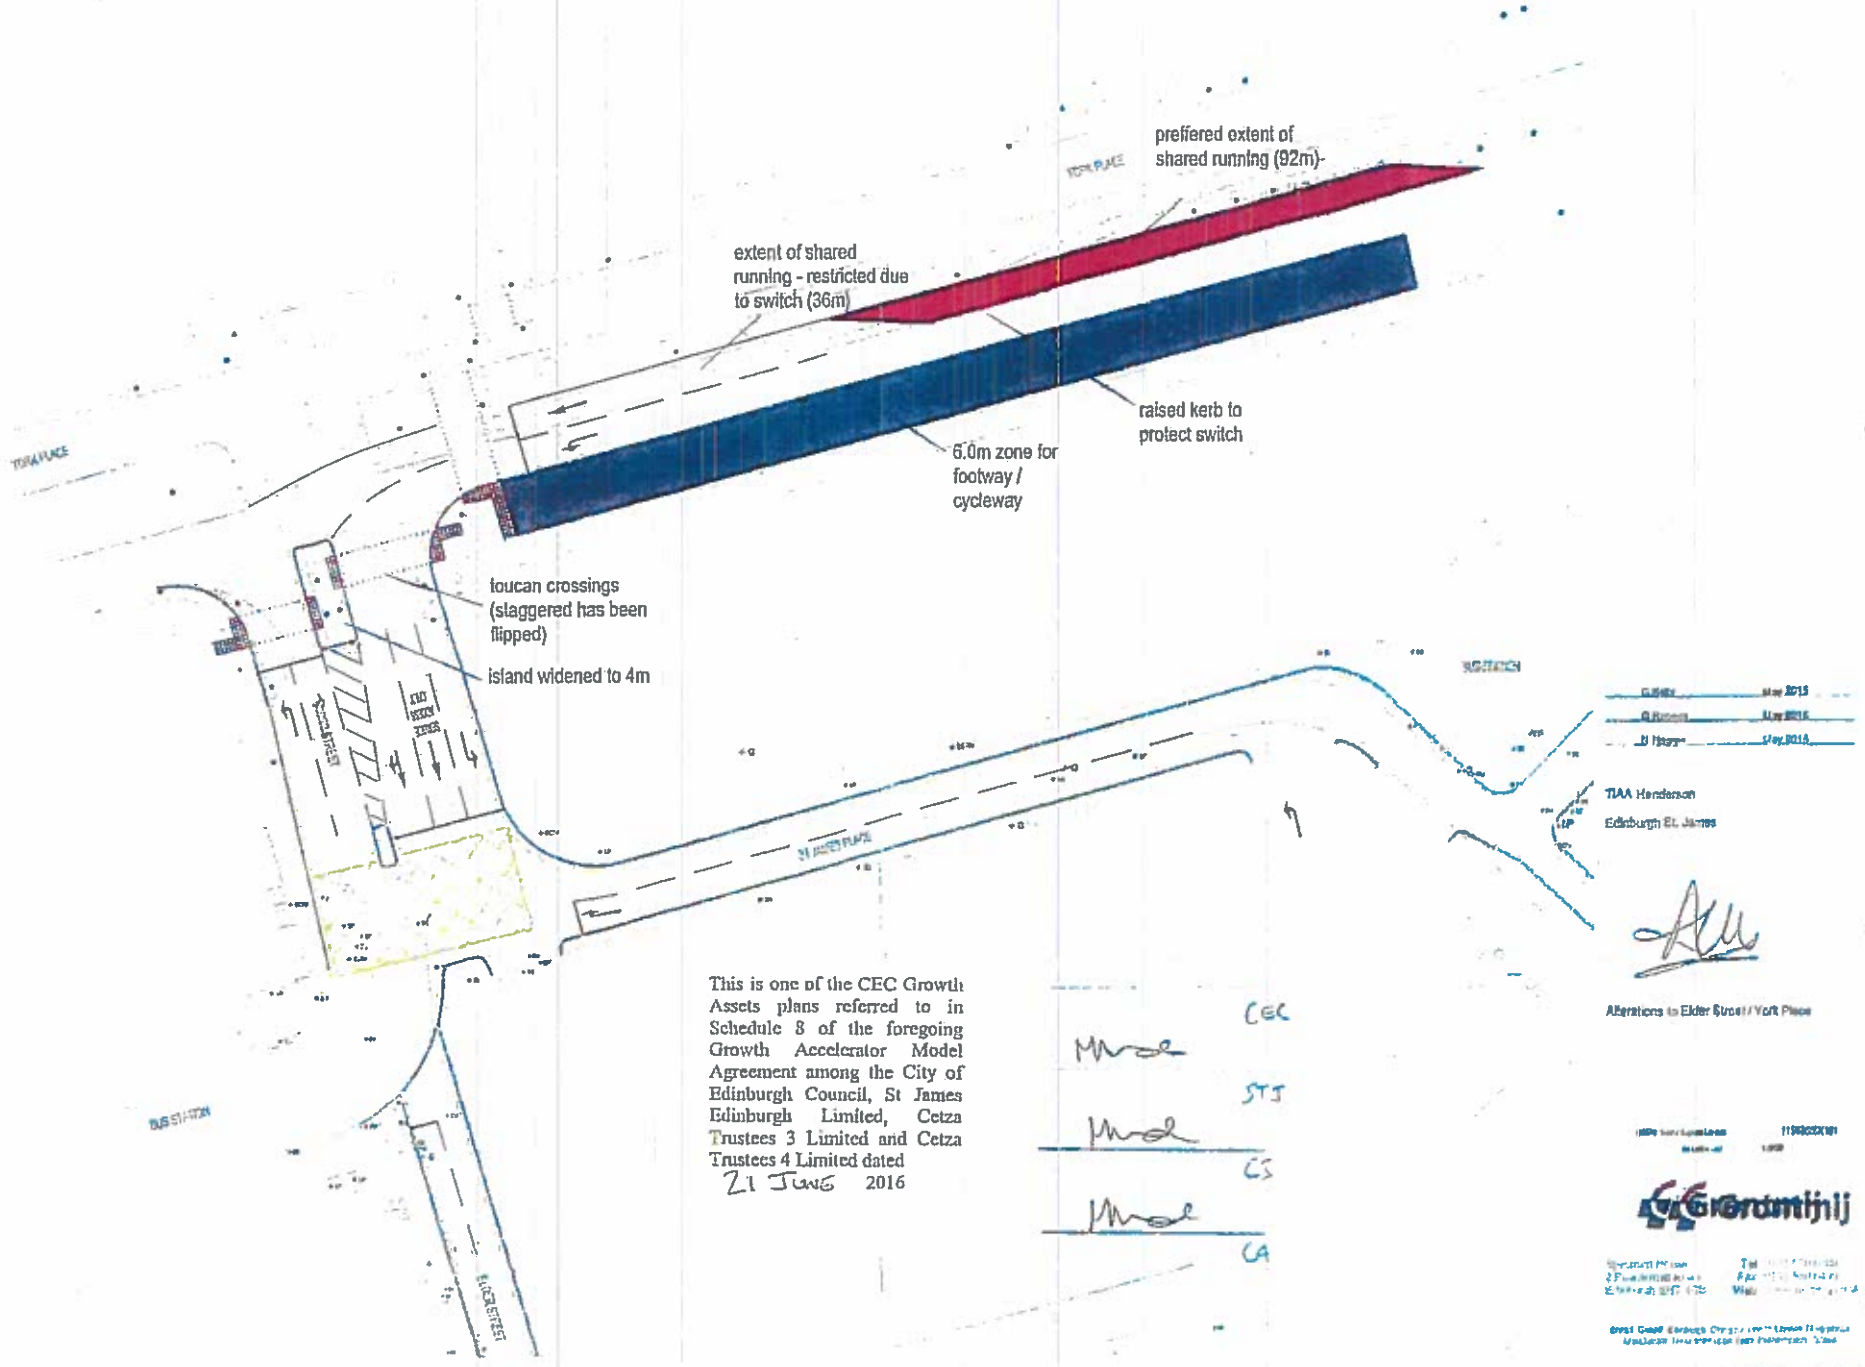

This is one of the CEC Growth Assets plans referred to in Schedule 8 of the foregoing Growth Accelerator Model Agreement among the City of Edinburgh Council, St James Edinburgh Limited, Cetza Trustees 3 Limited and Cetza Trustees 4 Limited dated

21 June 2016

CEC

STJ

CS

CA

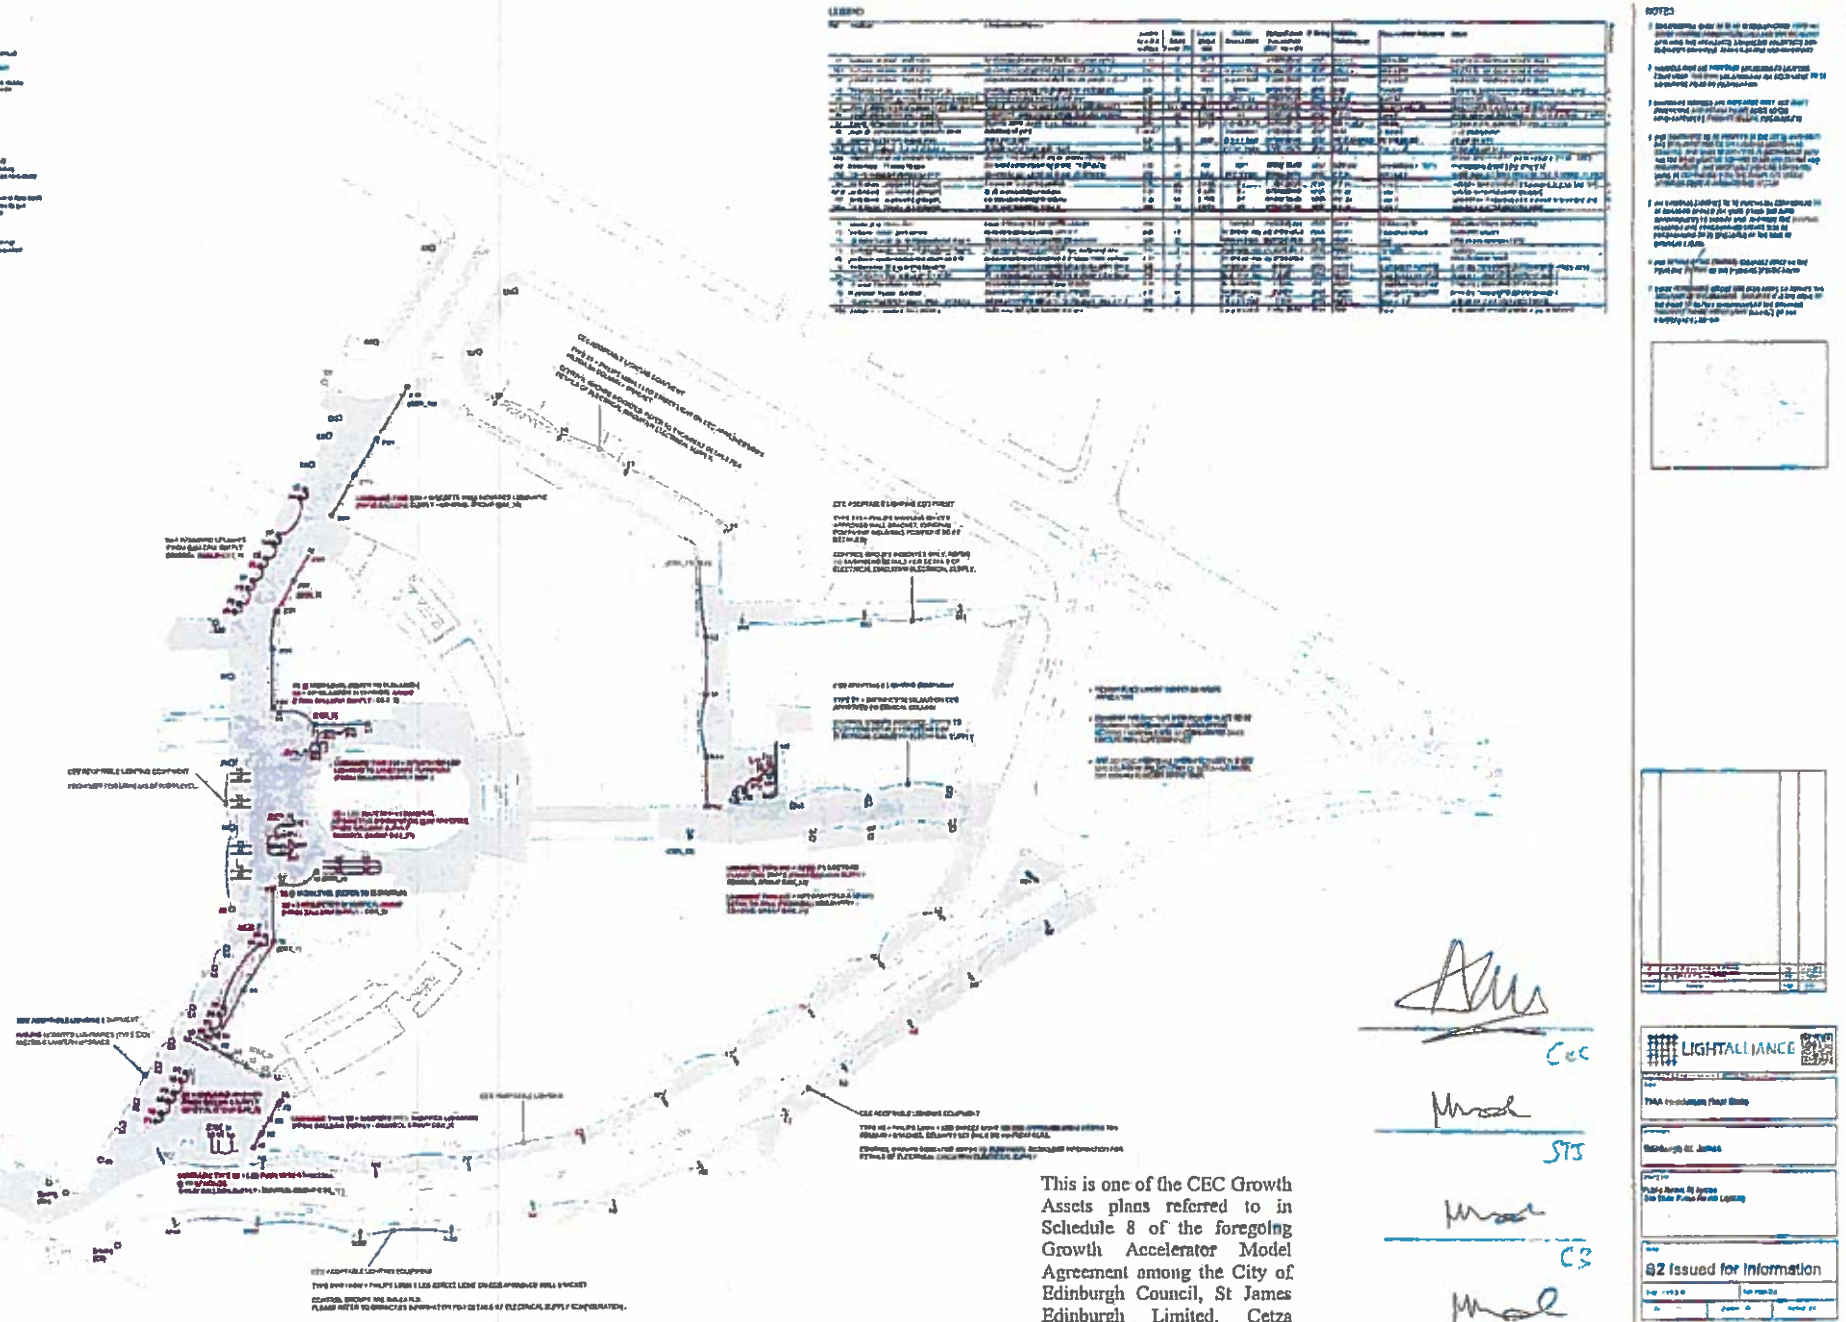

This is one of the CEC Growth Assets plans referred to in Schedule 8 of the foregoing Growth Accelerator Model Agreement among the City of Edinburgh Council, St James Edinburgh Limited, Cetza Trustees 3 Limited and Cetza Trustees 4 Limited dated

21 JUNE 2016

CEC

STJ

C3

C4