A1

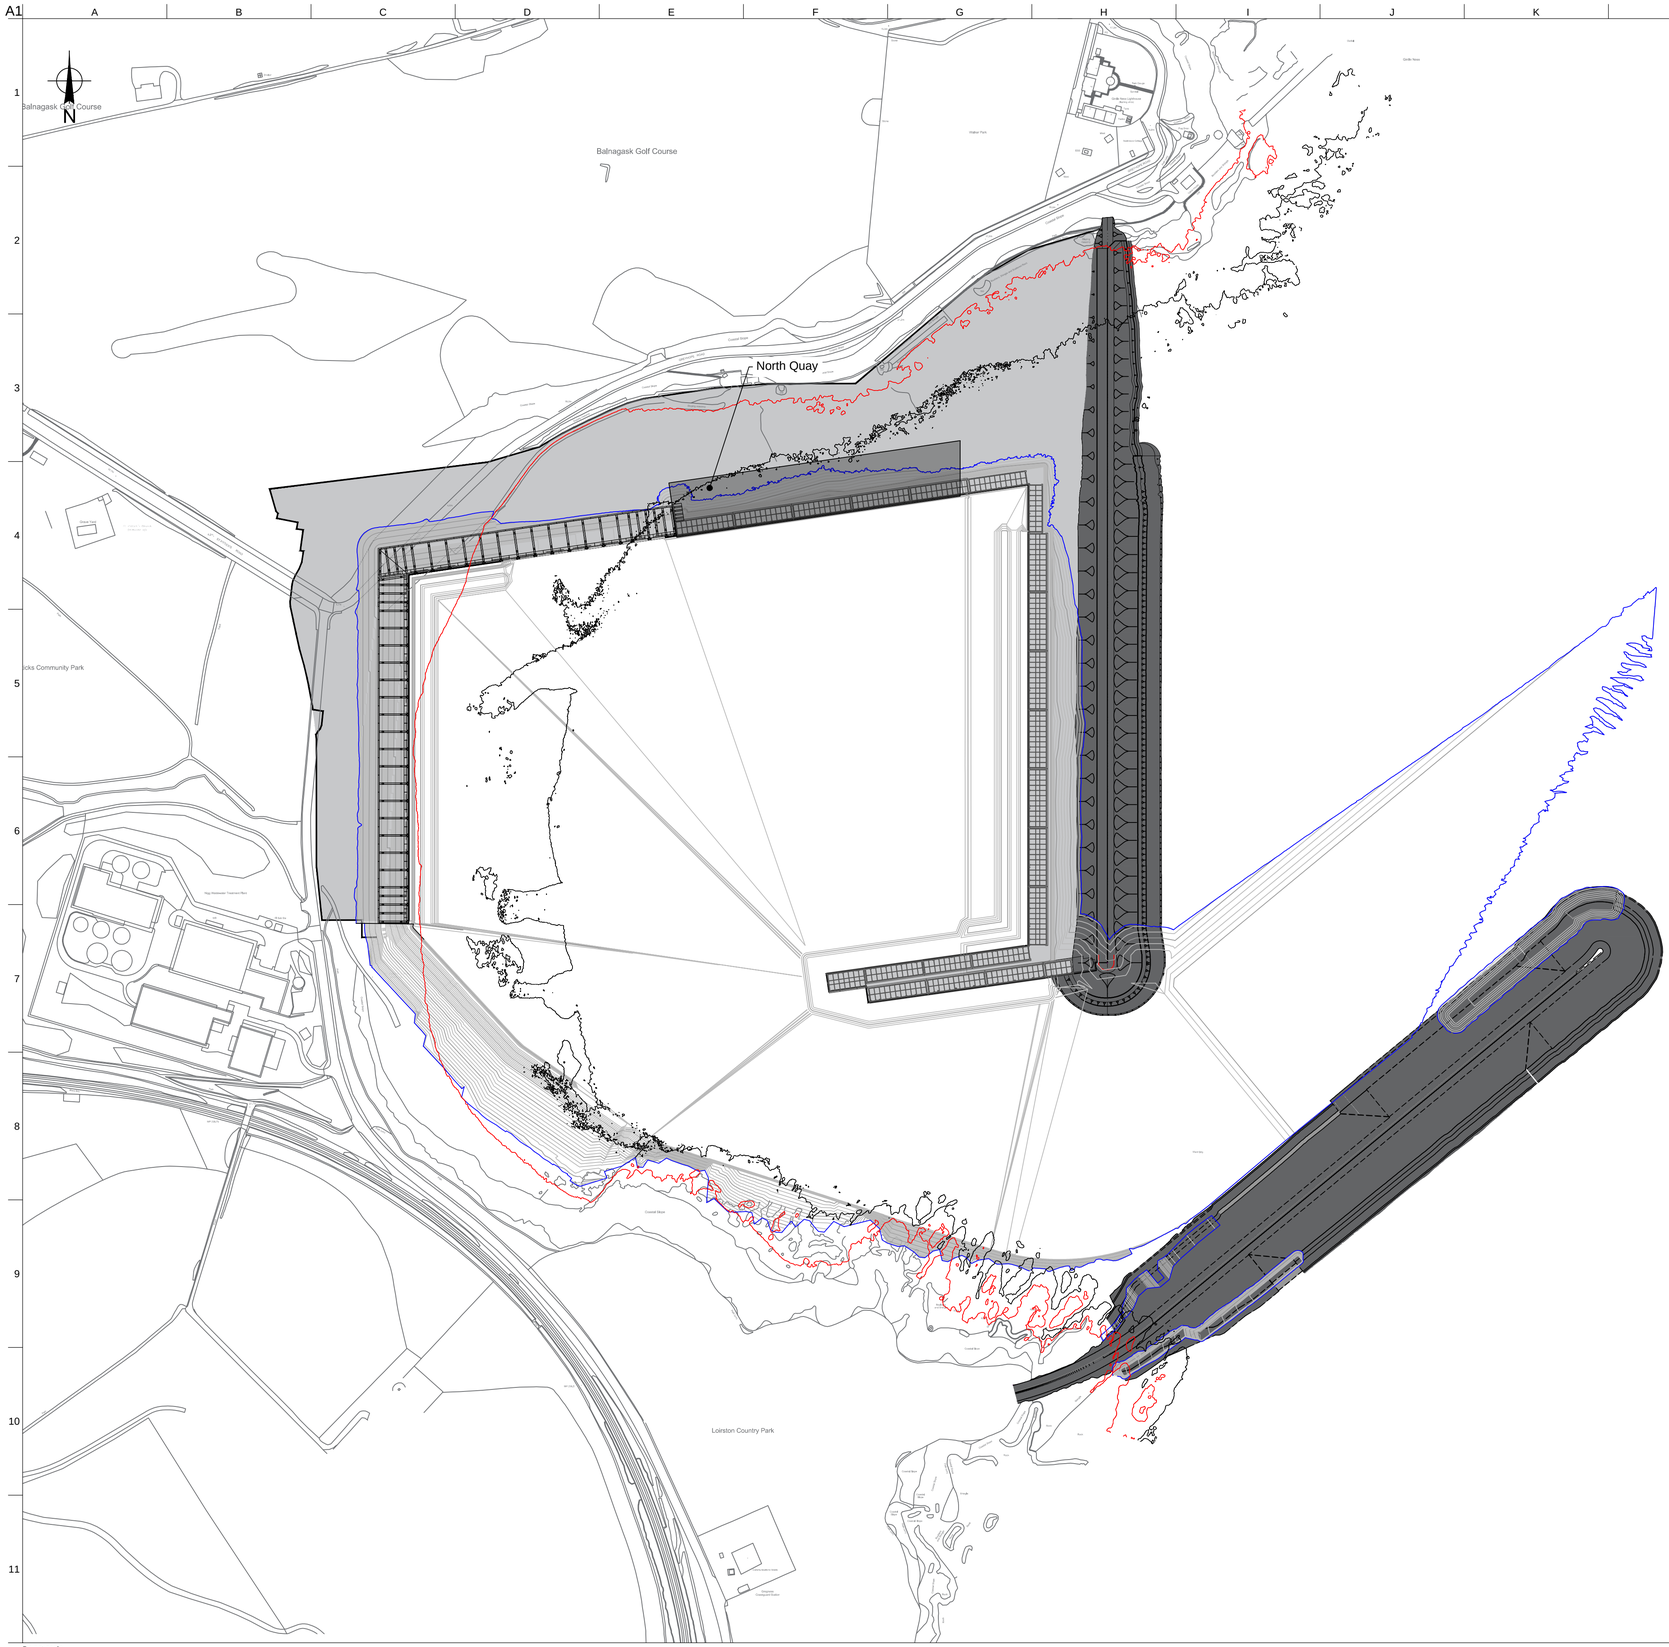

Notes:

1. All dimensions are in meters unless stated otherwise
2. All levels are in meters to chart datum

Key:

Dredge Area

North Quay

MHWS

MLWS

Dredge Extents

Drawing Status:

FOR INFORMATION ONLY
NOT VALID FOR CONSTRUCTION

Issue	Date	By	Chkd	Appd
1	23/10/17	CW	ZC	ZC
Dredge Areas Modified				
0	03/10/17	CW	MM	MEG
Issued for Information Only				

DRAGADOS

AHEP Project Office
St Fittocks Road
Nigg BayAberdeen
AB11 8TN
Tel: +44 (0) 1224 439980

Client

Aberdeen Harbour

Job Title

Aberdeen Harbour
Expansion Project

Dredge Layout
North Quay

Scale at A1 1:2500

Discipline Civil Engineering

Drawing Status **Issued For Information Only**

Drawing No **AHEP-DRA-SKE-0142-003**

Issue **1**

Do not scale