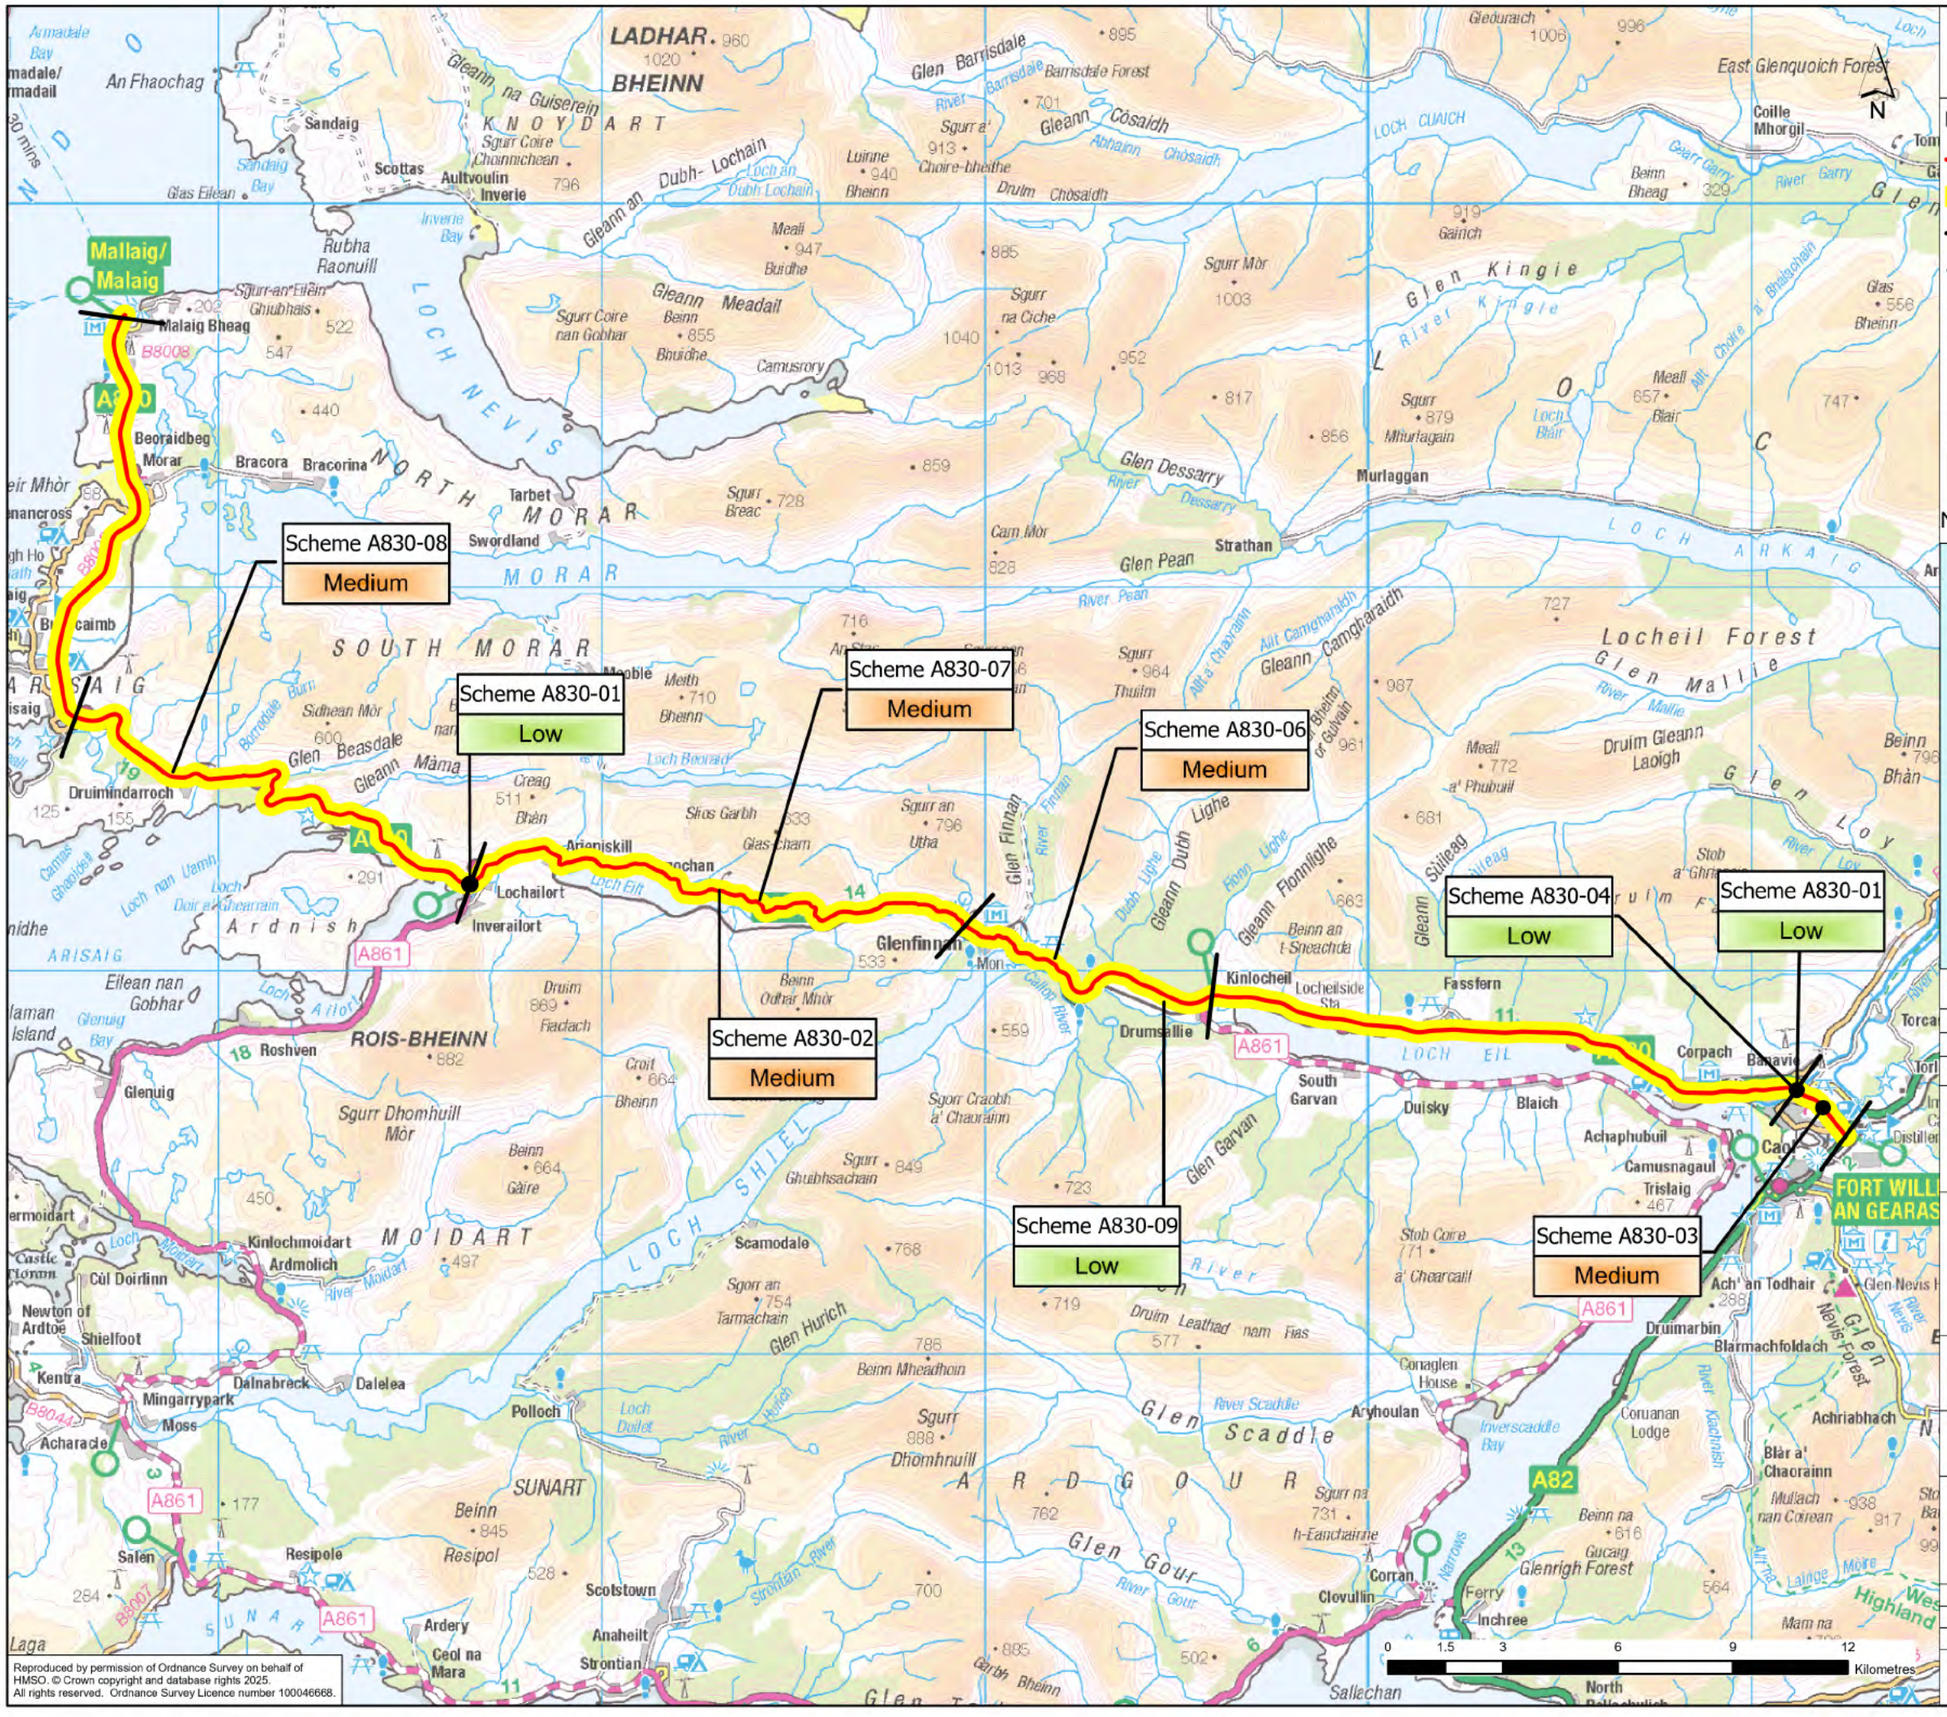

Reproduced by permission of Ordnance Survey on behalf of HMSO. © Crown copyright and database rights 2025. All rights reserved. Ordnance Survey Licence number 100046668.

Figure Number

A830_Dev-Plan_01

Legend

- A830
- Development Scheme Extents
- Development Scheme Start and End Point
- Schemes and Interventions at Specific Locations

Specific Schemes and Interventions Priority Rating

Scheme ??	Scheme ??	Scheme ??
High	Medium	Low

Note: Only specific schemes and interventions shown.

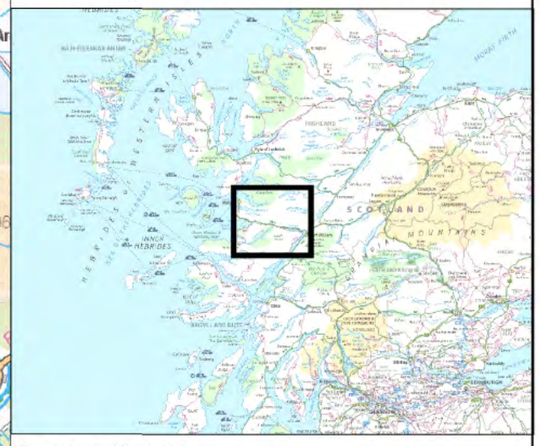

Do not scale this drawing

Rev.	Date	Purpose of Revision	Checked
P01	03/09/2025	Final for Issue	11(2) (2)

Client

TRANSPORT SCOTLAND

BEAR SCOTLAND

Status

FINAL

Project	Scottish Trunk Road NMC- North West Unit
Title	A830 Landscape Development and Tree Management Plan Schemes and Interventions SHEET 1 OF 1
BIM No.	B4040408-JAC-ELS-SCHW_XX-DR-LS-0047 **Rev.** P01
Scale	1.160,000 **Date** Sept 2025
	Drawn 11(2) **Checked** 11(2) **Approved** 11(2)

Prepared for BEAR Scotland by **Jacobs**
Jacobs 95 Bothwell Street, Glasgow, G2 7HX, UK.
Tel: +44(0)141 243 8000 www.jacobs.com